

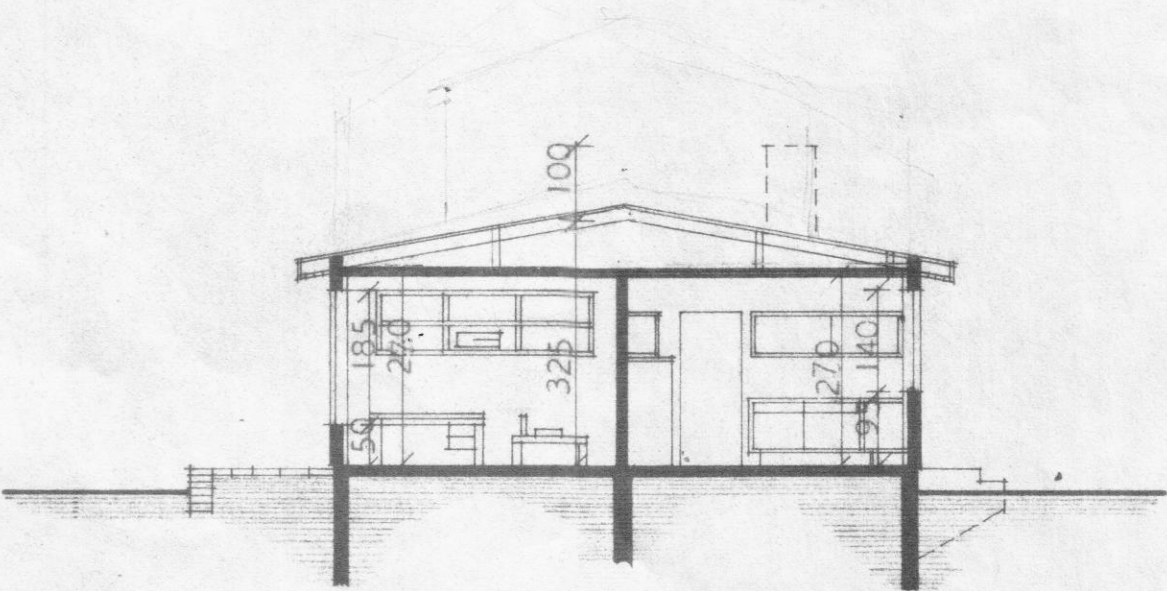
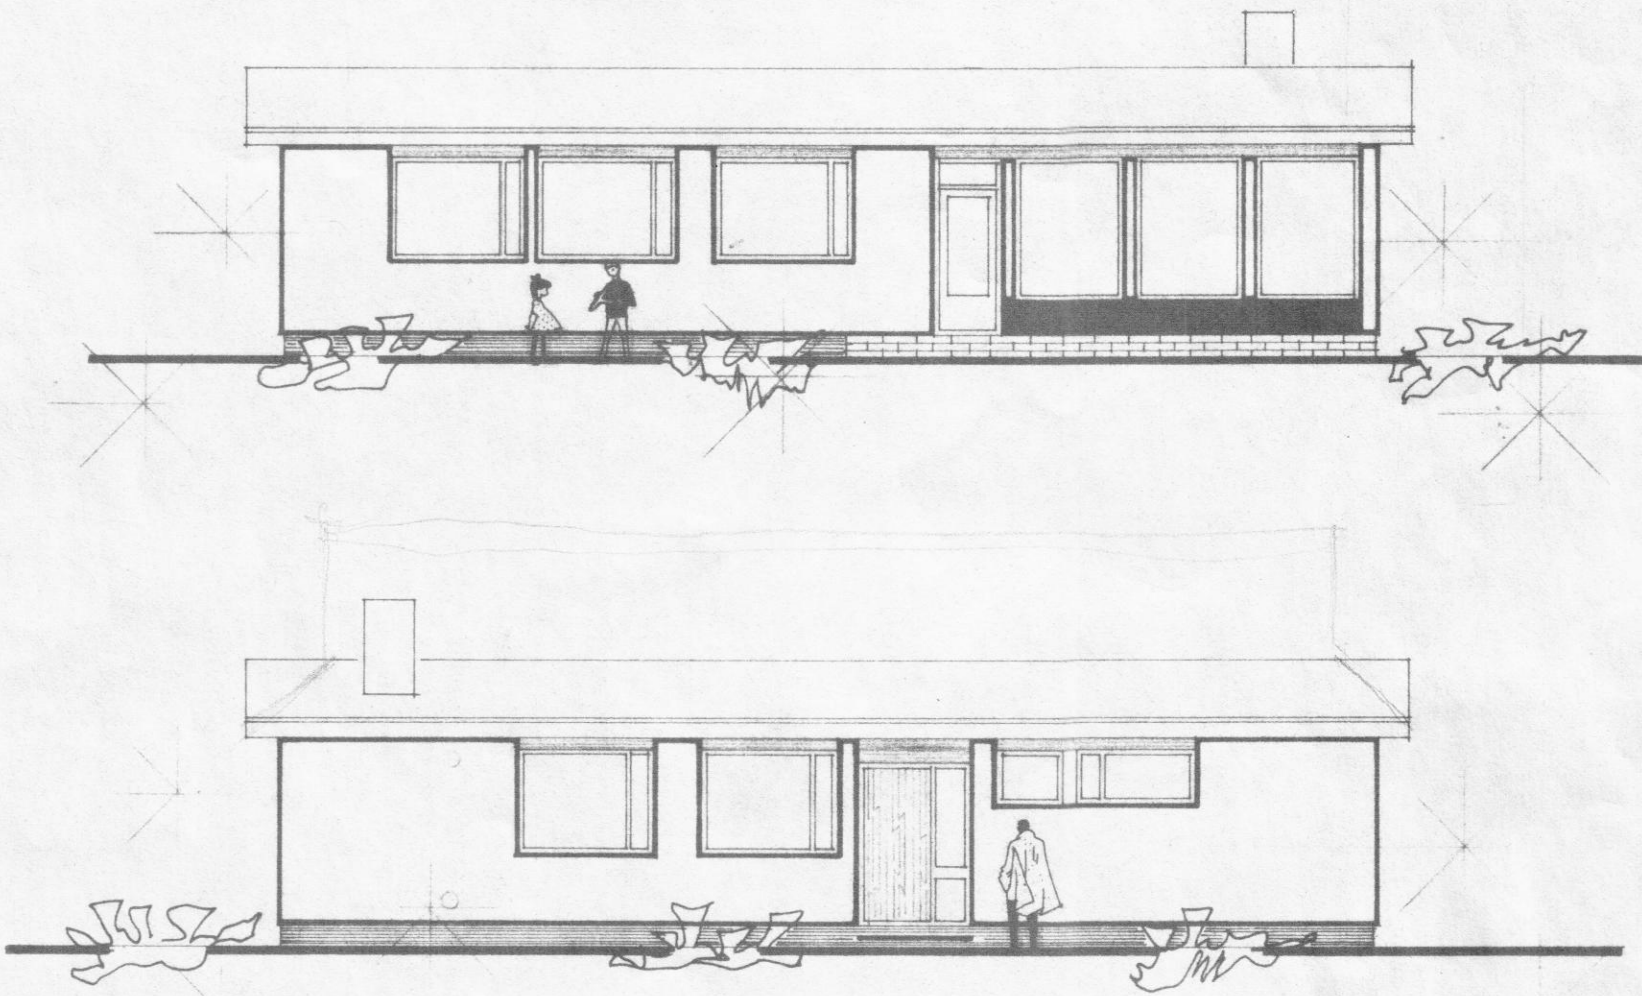
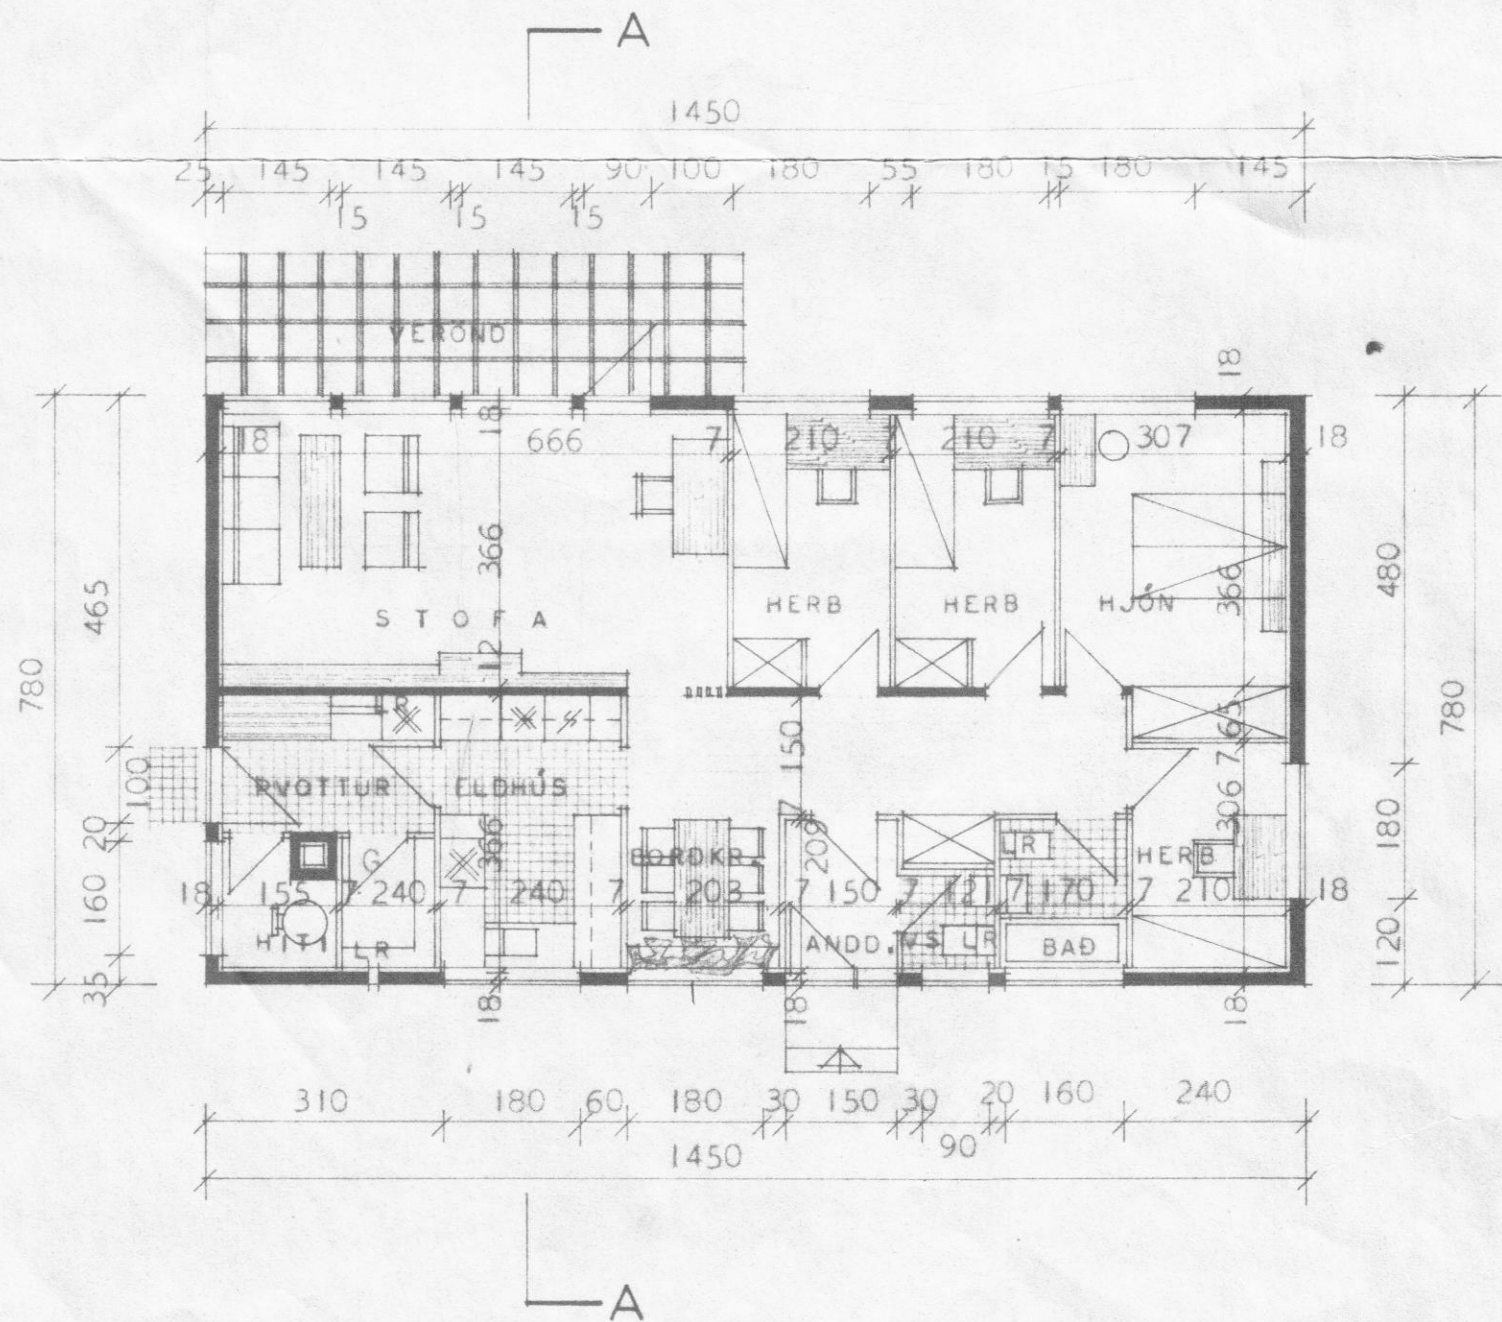


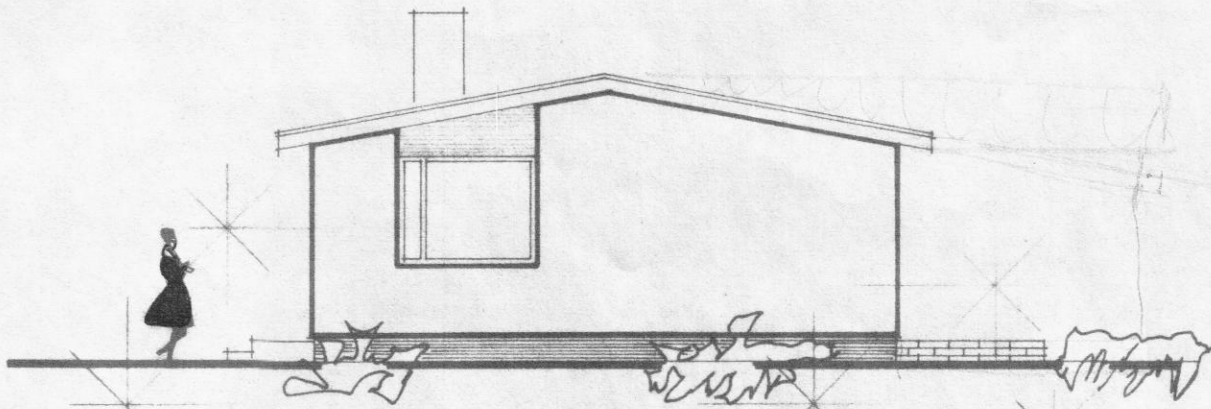

SNEIDING A-A

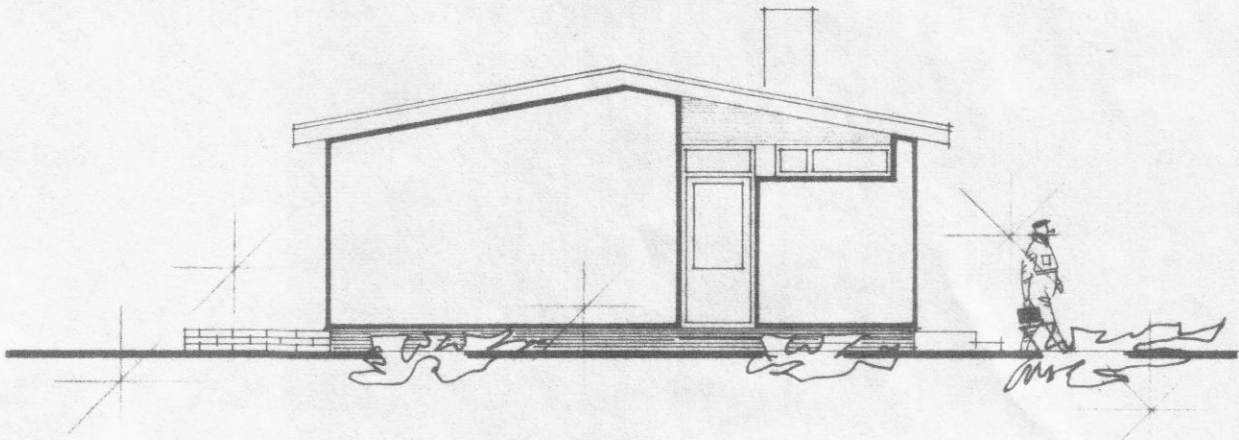

1130

*Samsýkt á fundi
bygggingarnefndar.
p*

*Fl. með lóðar
670m².
Rímnálús: 400m²*

Lús Vals

SVARFADARBRAUT 9

HÚSNÆÐISMÁLASTOFNUN RÍKISINS	EINBYLISHÚS
GRUNNMYND, ÚTLIT	VERK NR.
SNEIDING	1003
MÁL 1:100	BLAD NR. 1

*Magnús Ásgeirsson
Ráðgjafi*