
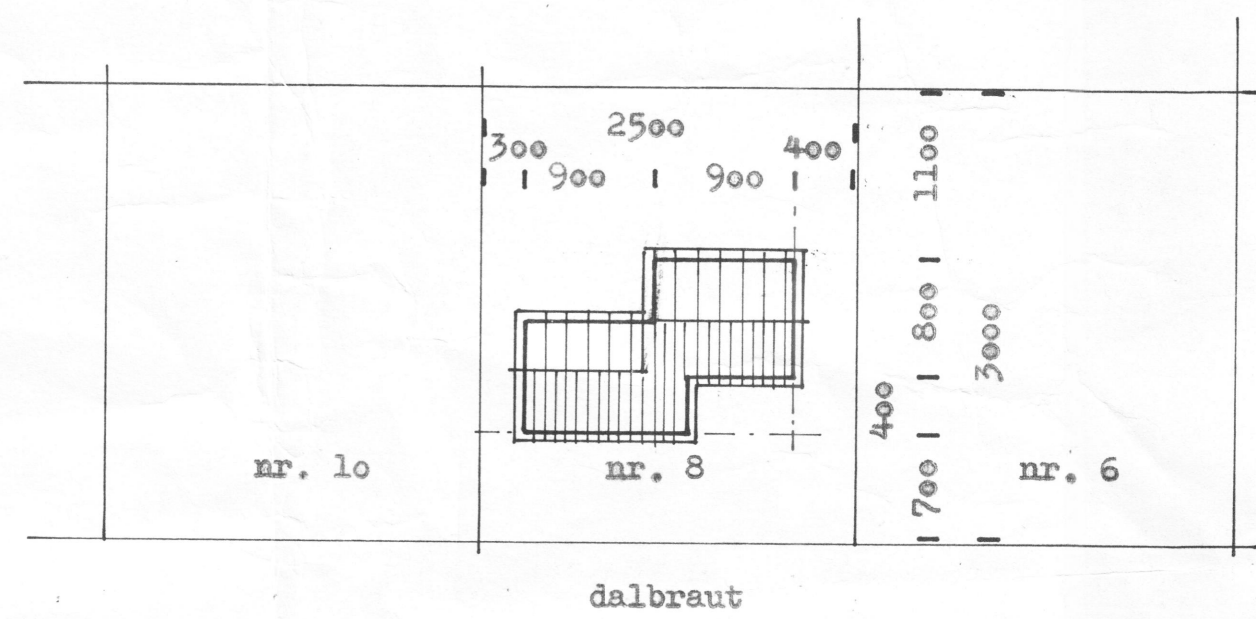
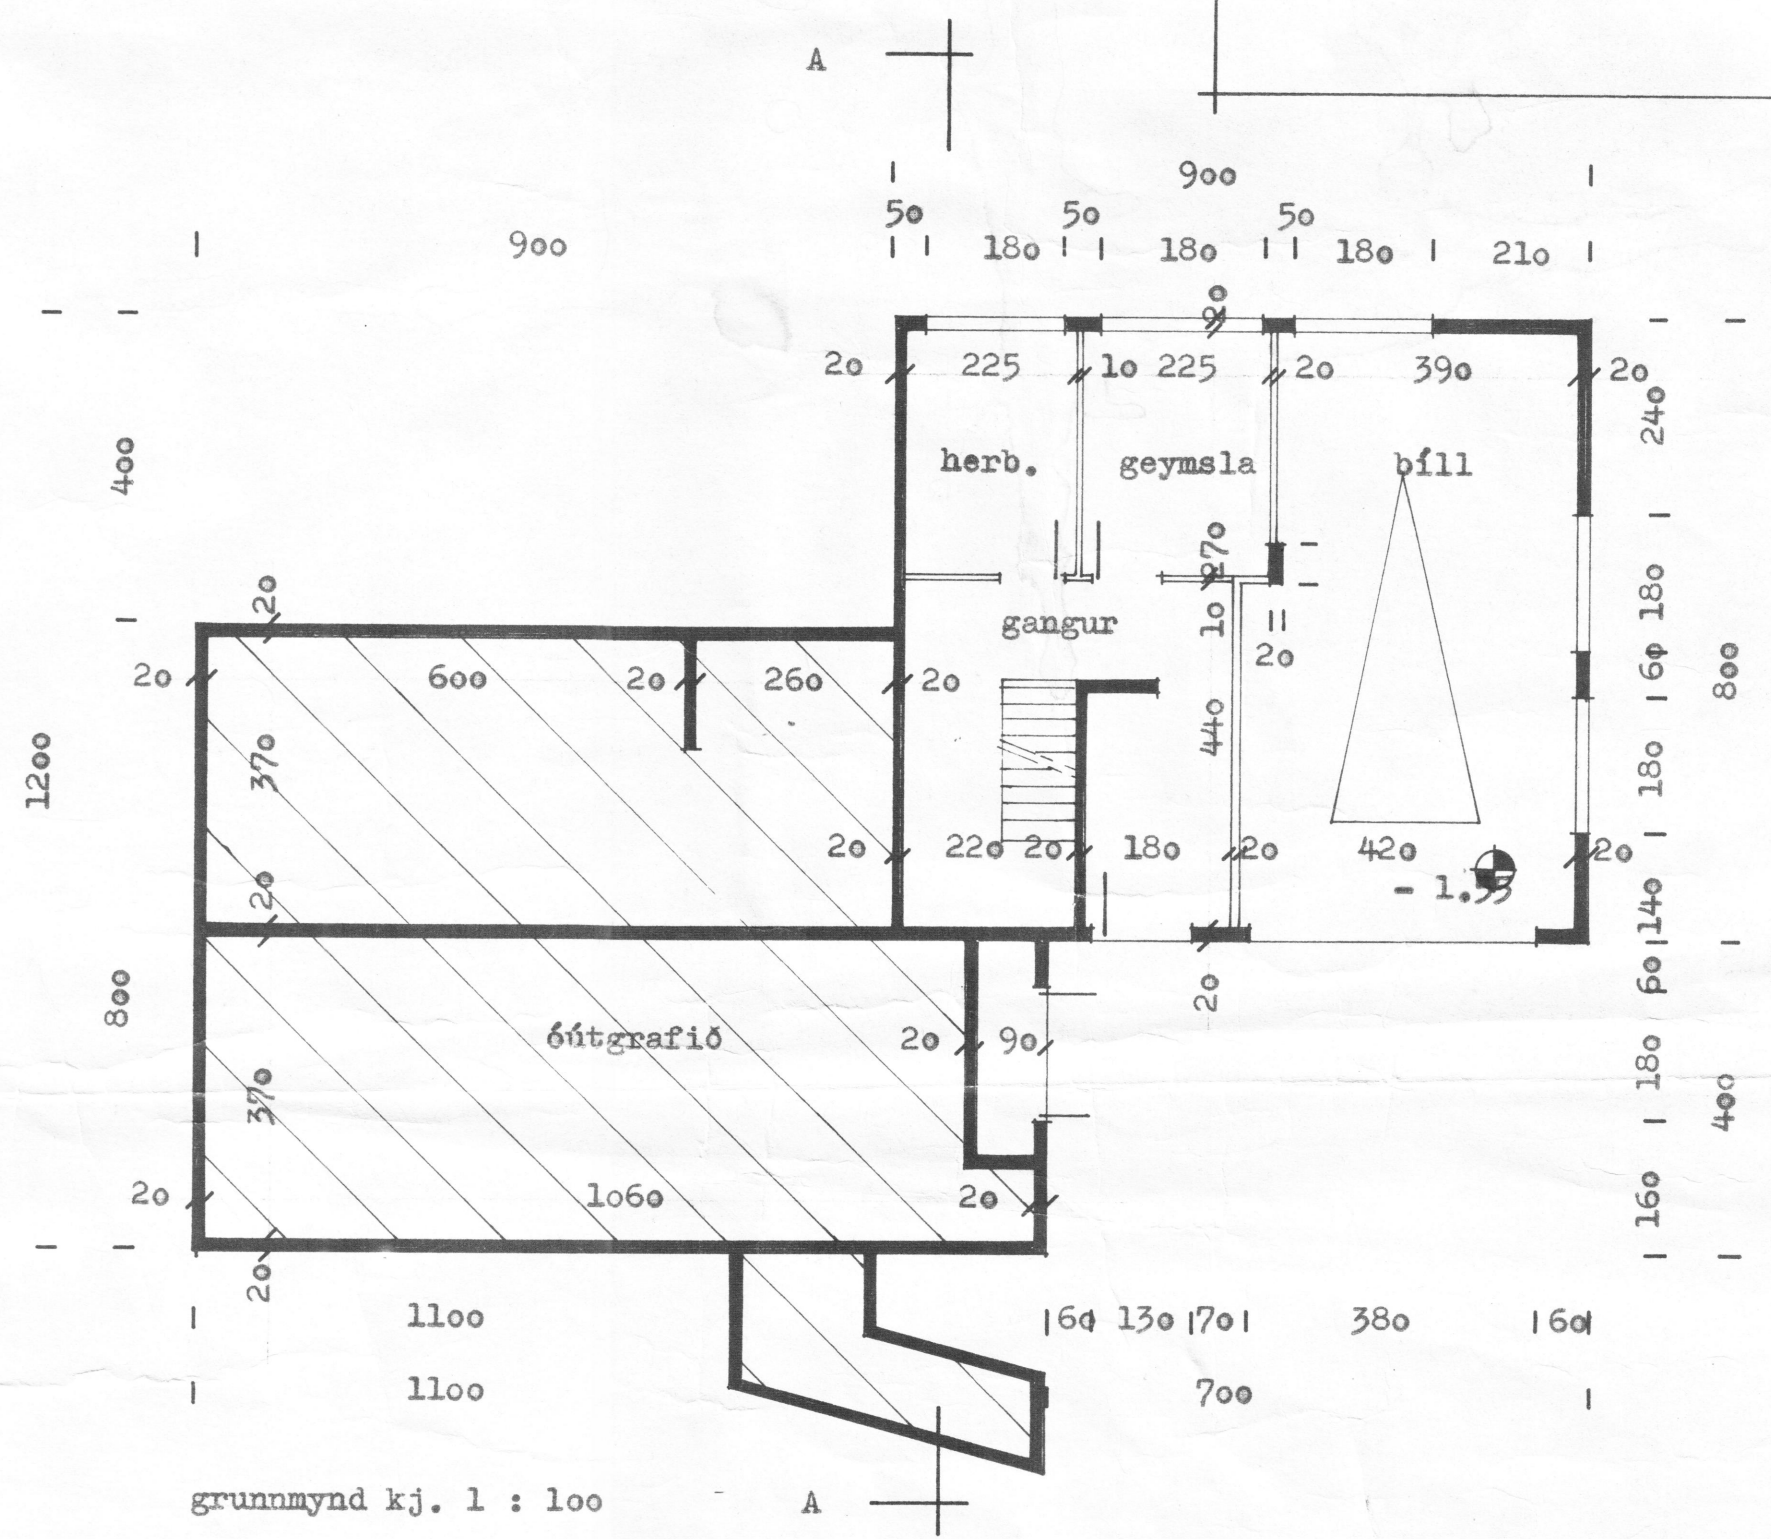
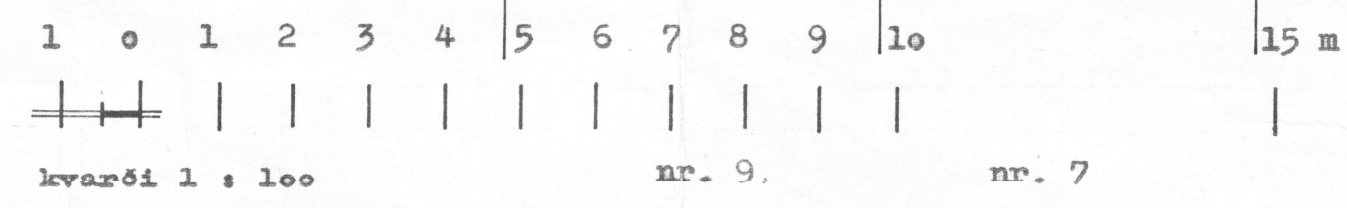
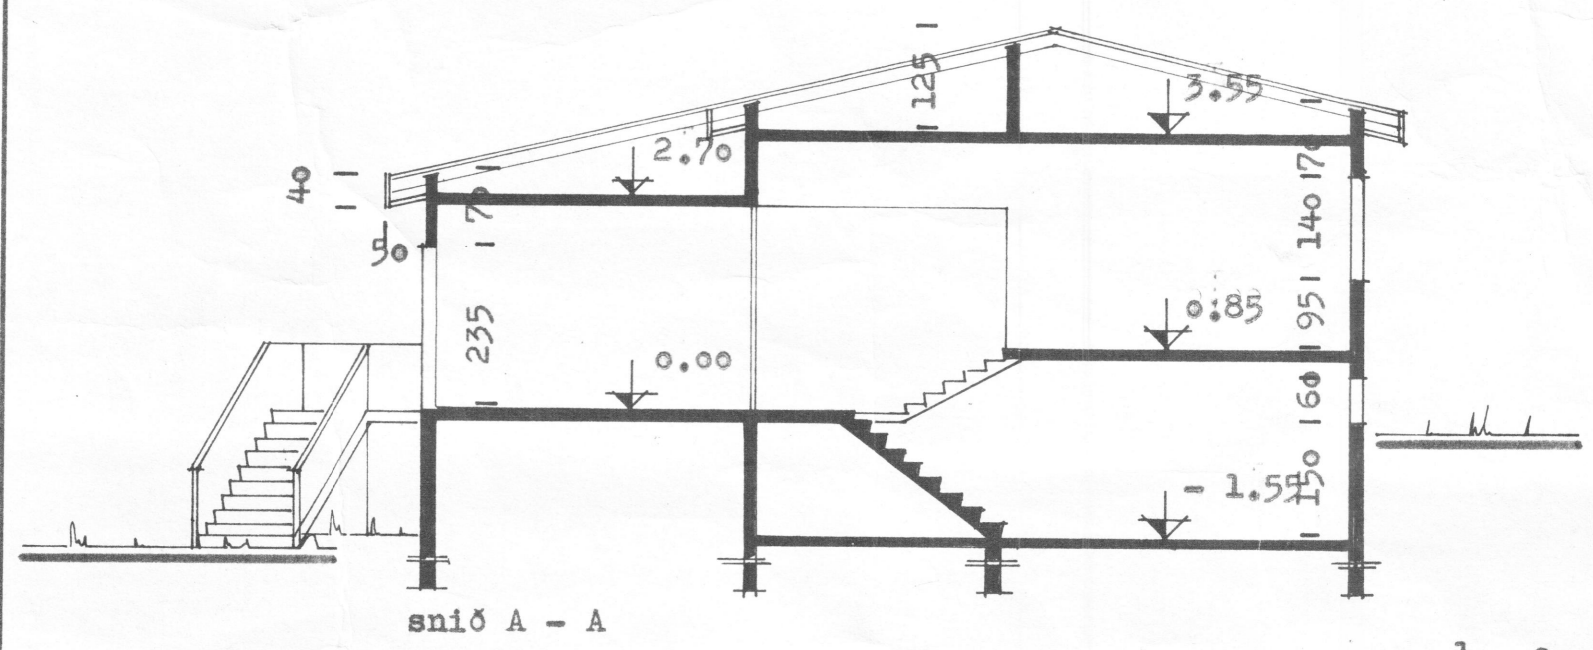


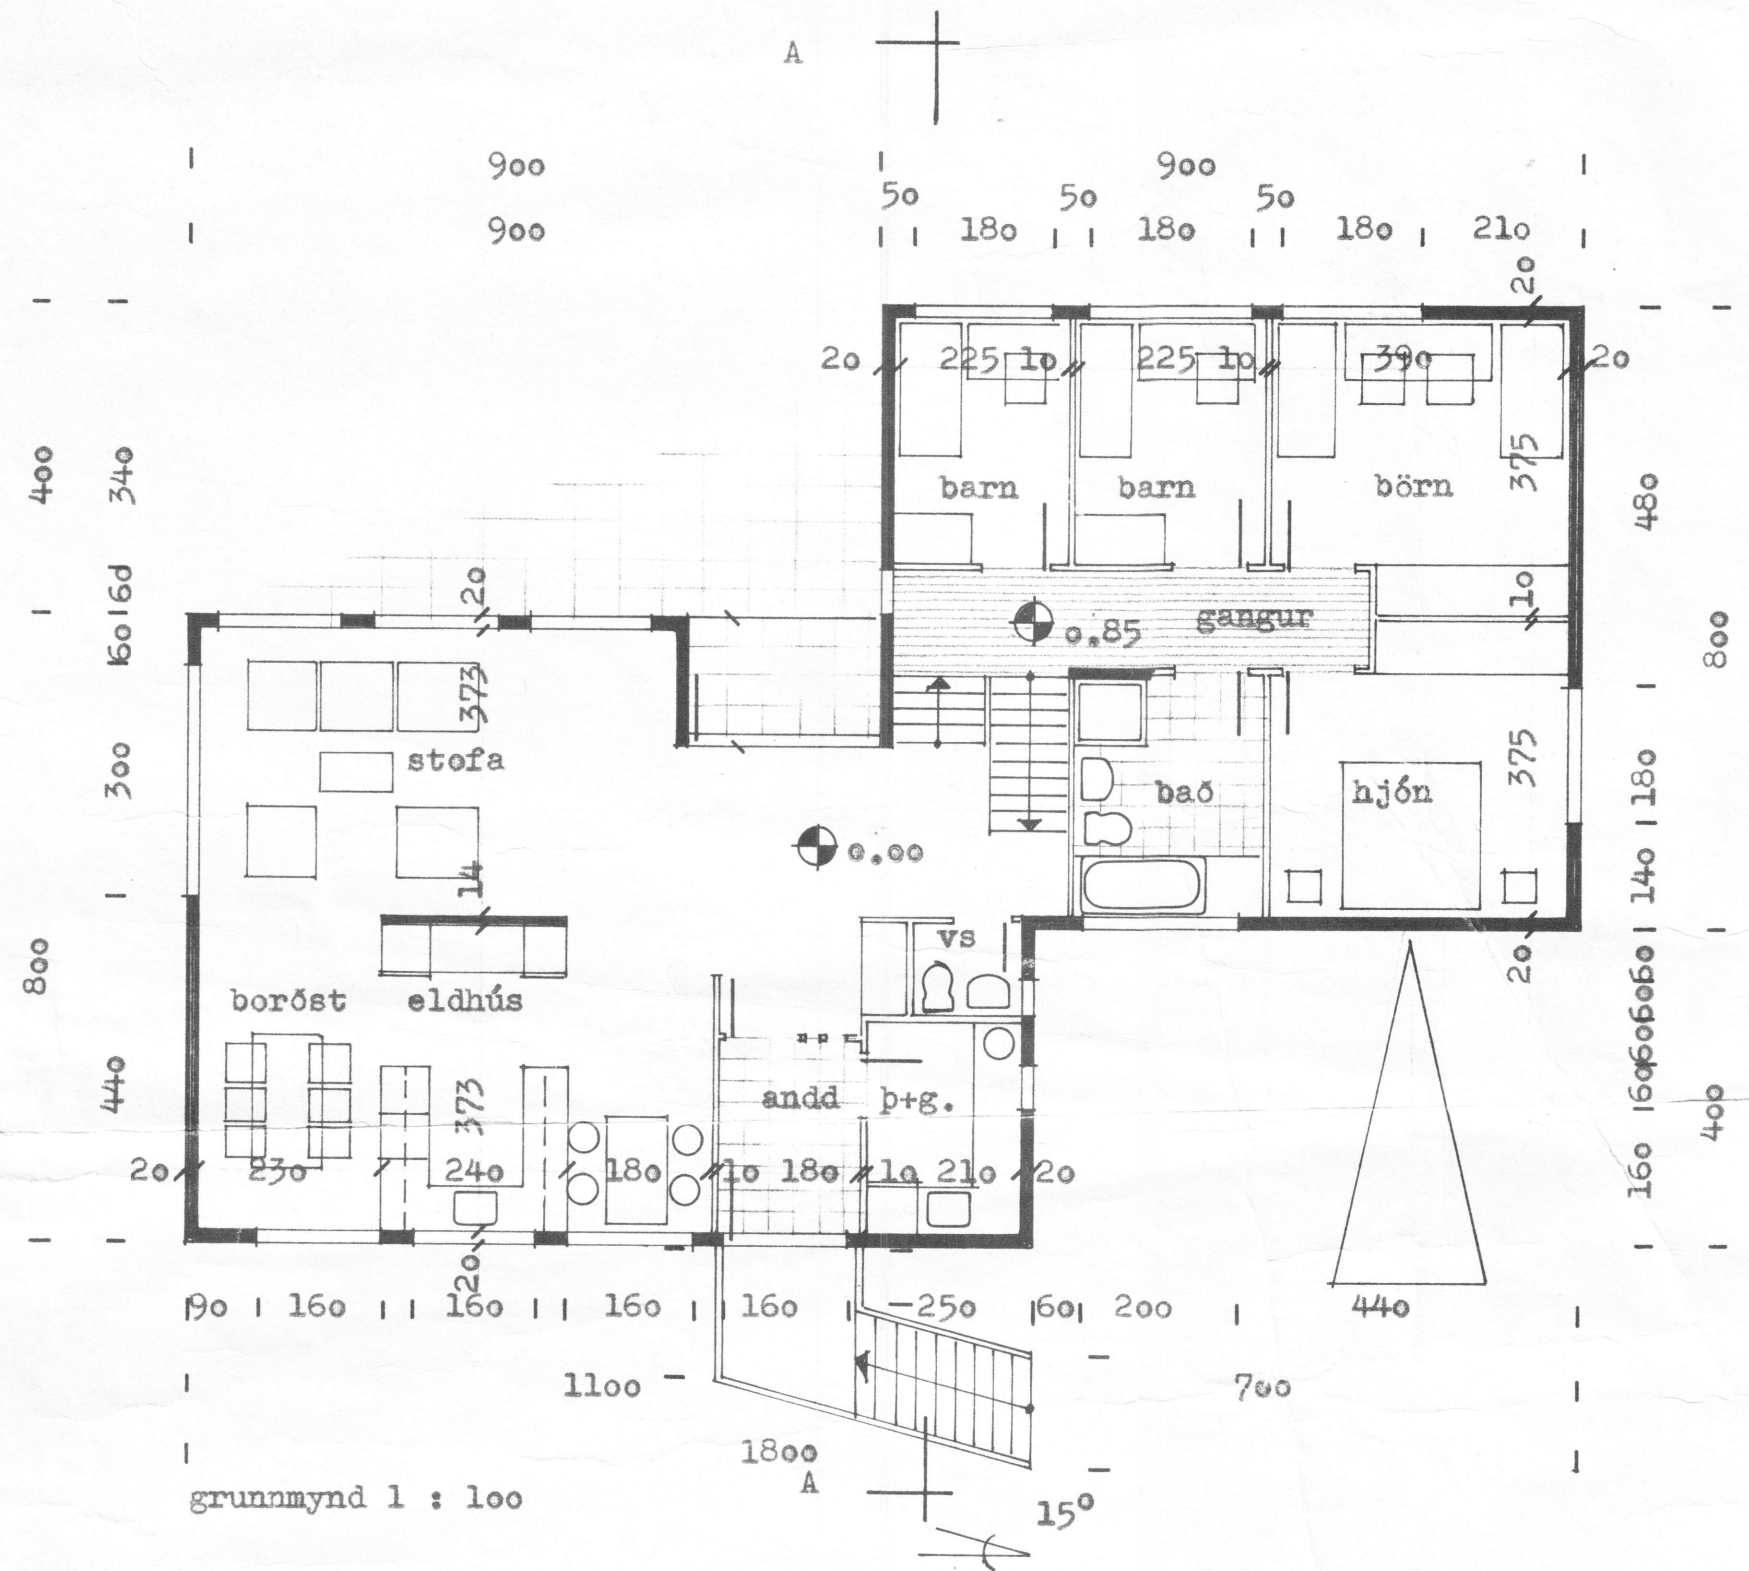

Jbúð 1. hæð. 152.0 m²
 Kjallariðbúð 95.8 m²
 Bilskur 32.0 m²

KVARÐI Teiknistofa Skúlatúni 6, 3. h. Reykjavík			
VERKEFNI	dalbraut 8	KVARDI	1:100 . 1:500
DAÖS	dalvík	TEIKN.	okt '77
HEITI	grunnmyndir, snið og	TEIKN.NR.	p.a.
nr. 5	afstöðumynd.	REIKN.	p.a.
		VERK NR.	3077
		TYPANR.	L - 19
		TEIKN.NR.	A - 2

[Handwritten signature]