



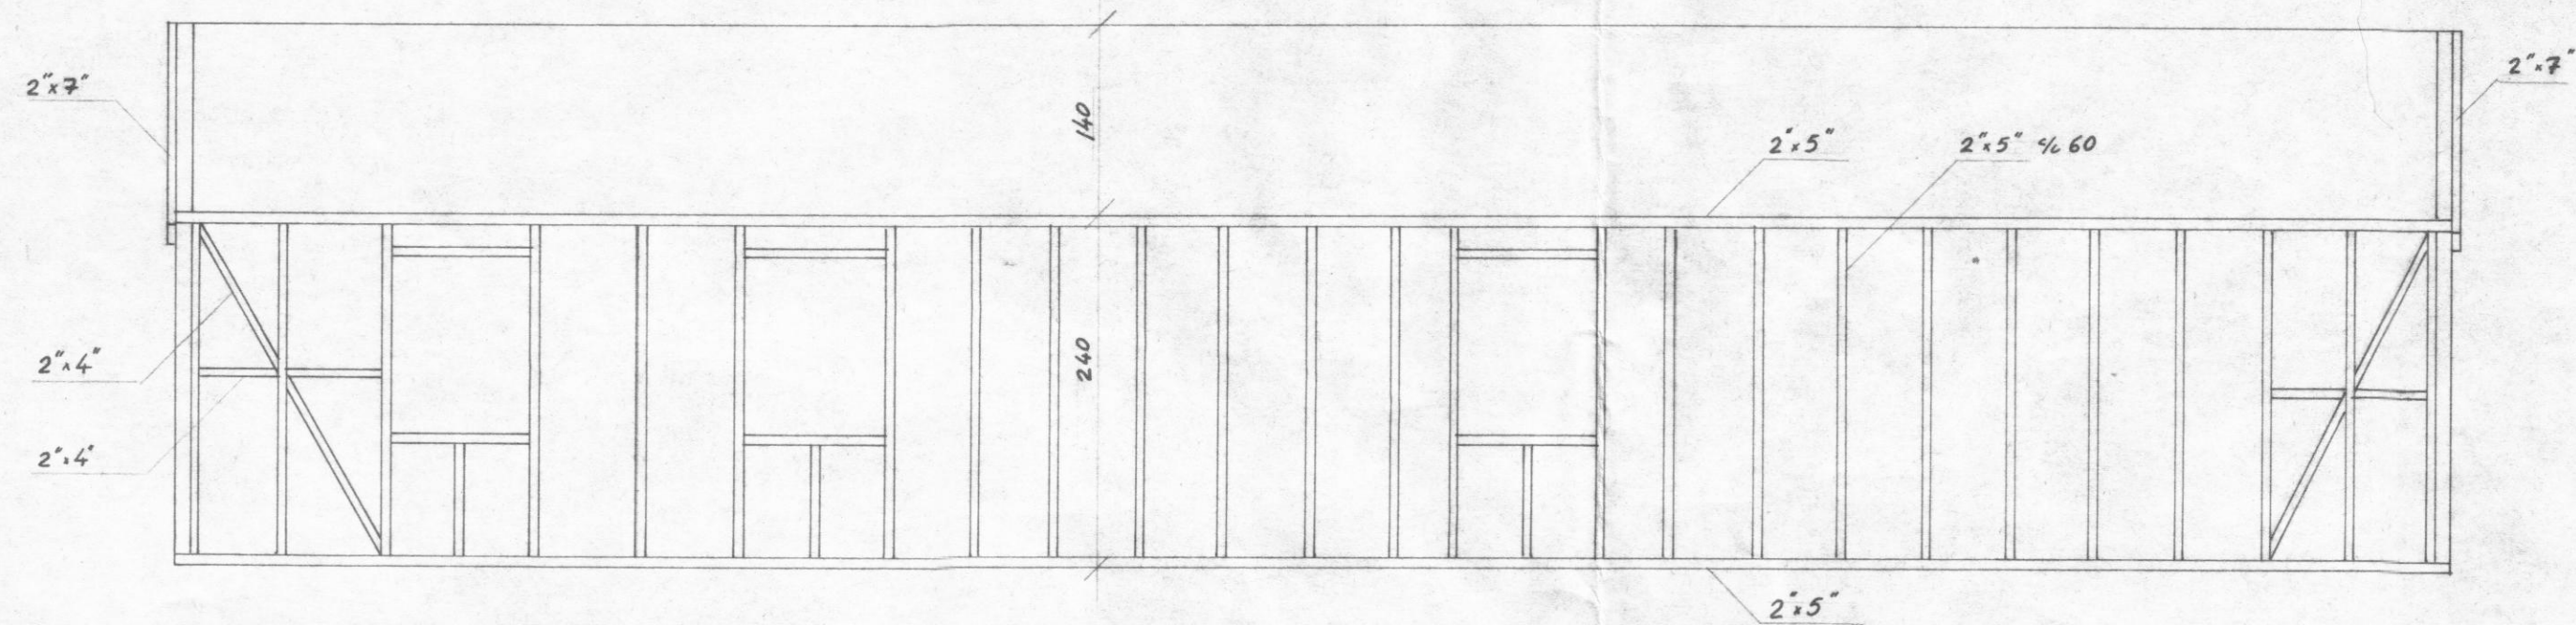

NORDUR

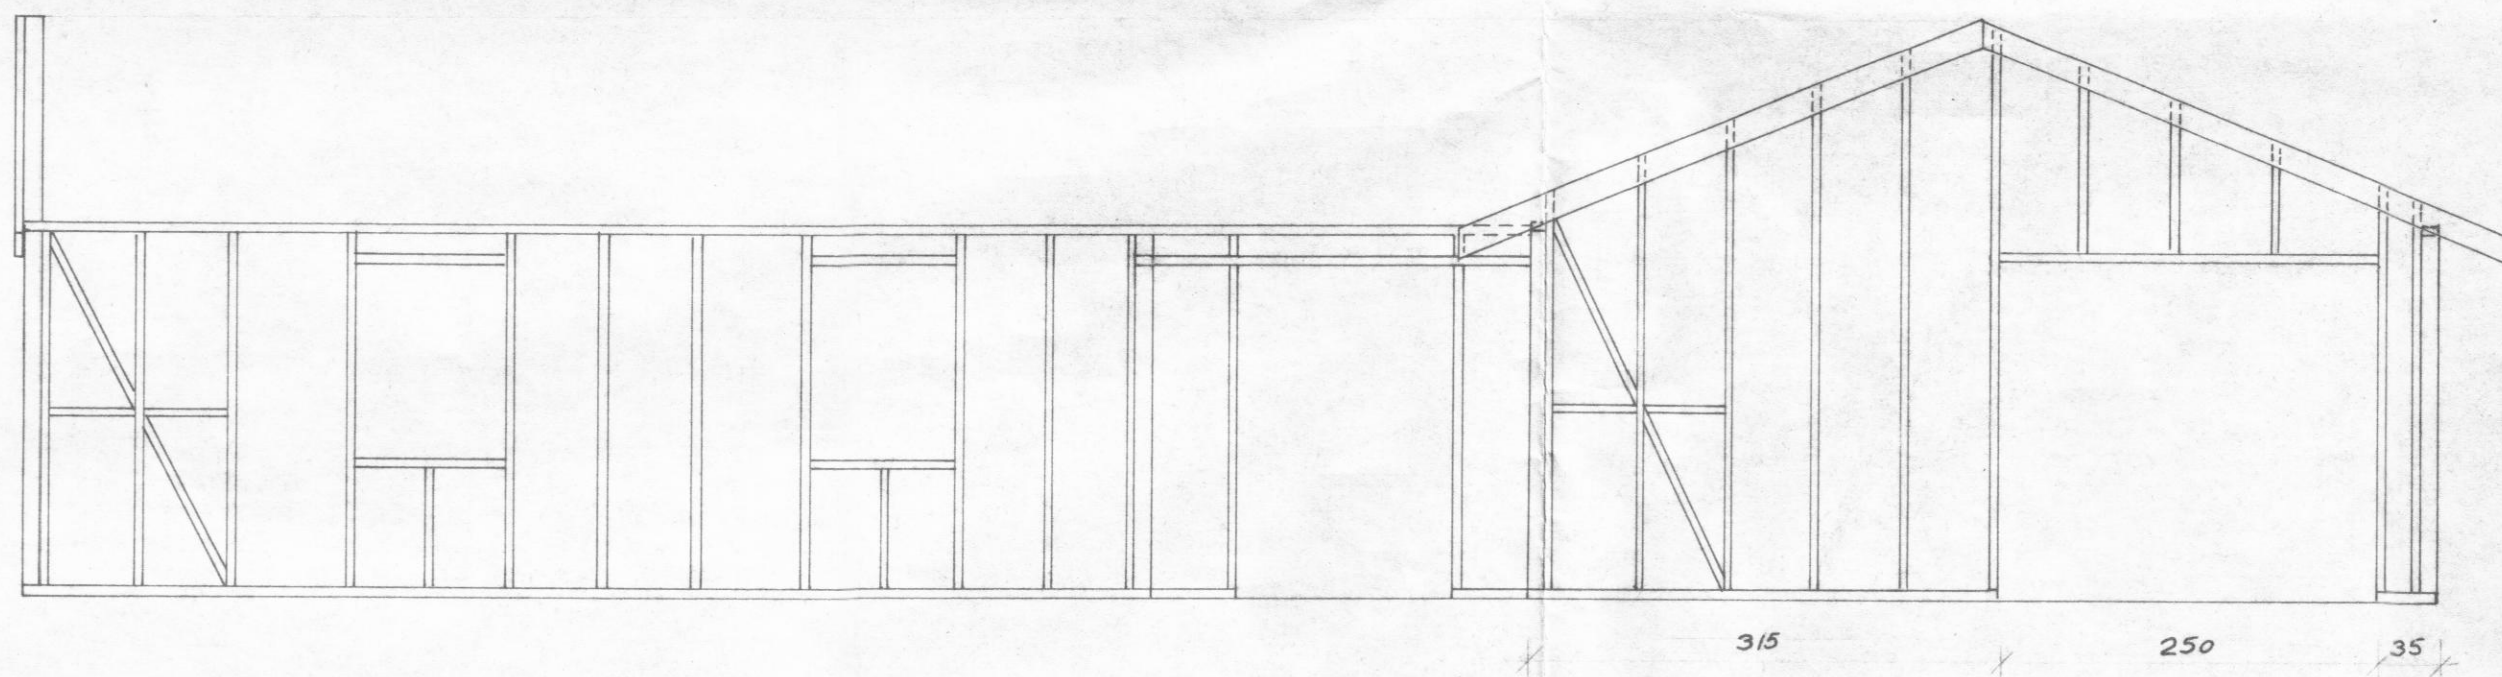

AUSTUR

VERK

ÖLDUGATA 12



HEITI VEGGRINDUR

MKV 1:50

DAGS JÚLÍ '83

TEIKNAB.

REIKN

YFIR

TEIKN. NR

K03

VERK

TEIKNISTOFA HAUKS HARALDSSONAR S.F.

KAUPANGI - AKUREYRI - SÍMI 96 - 23202