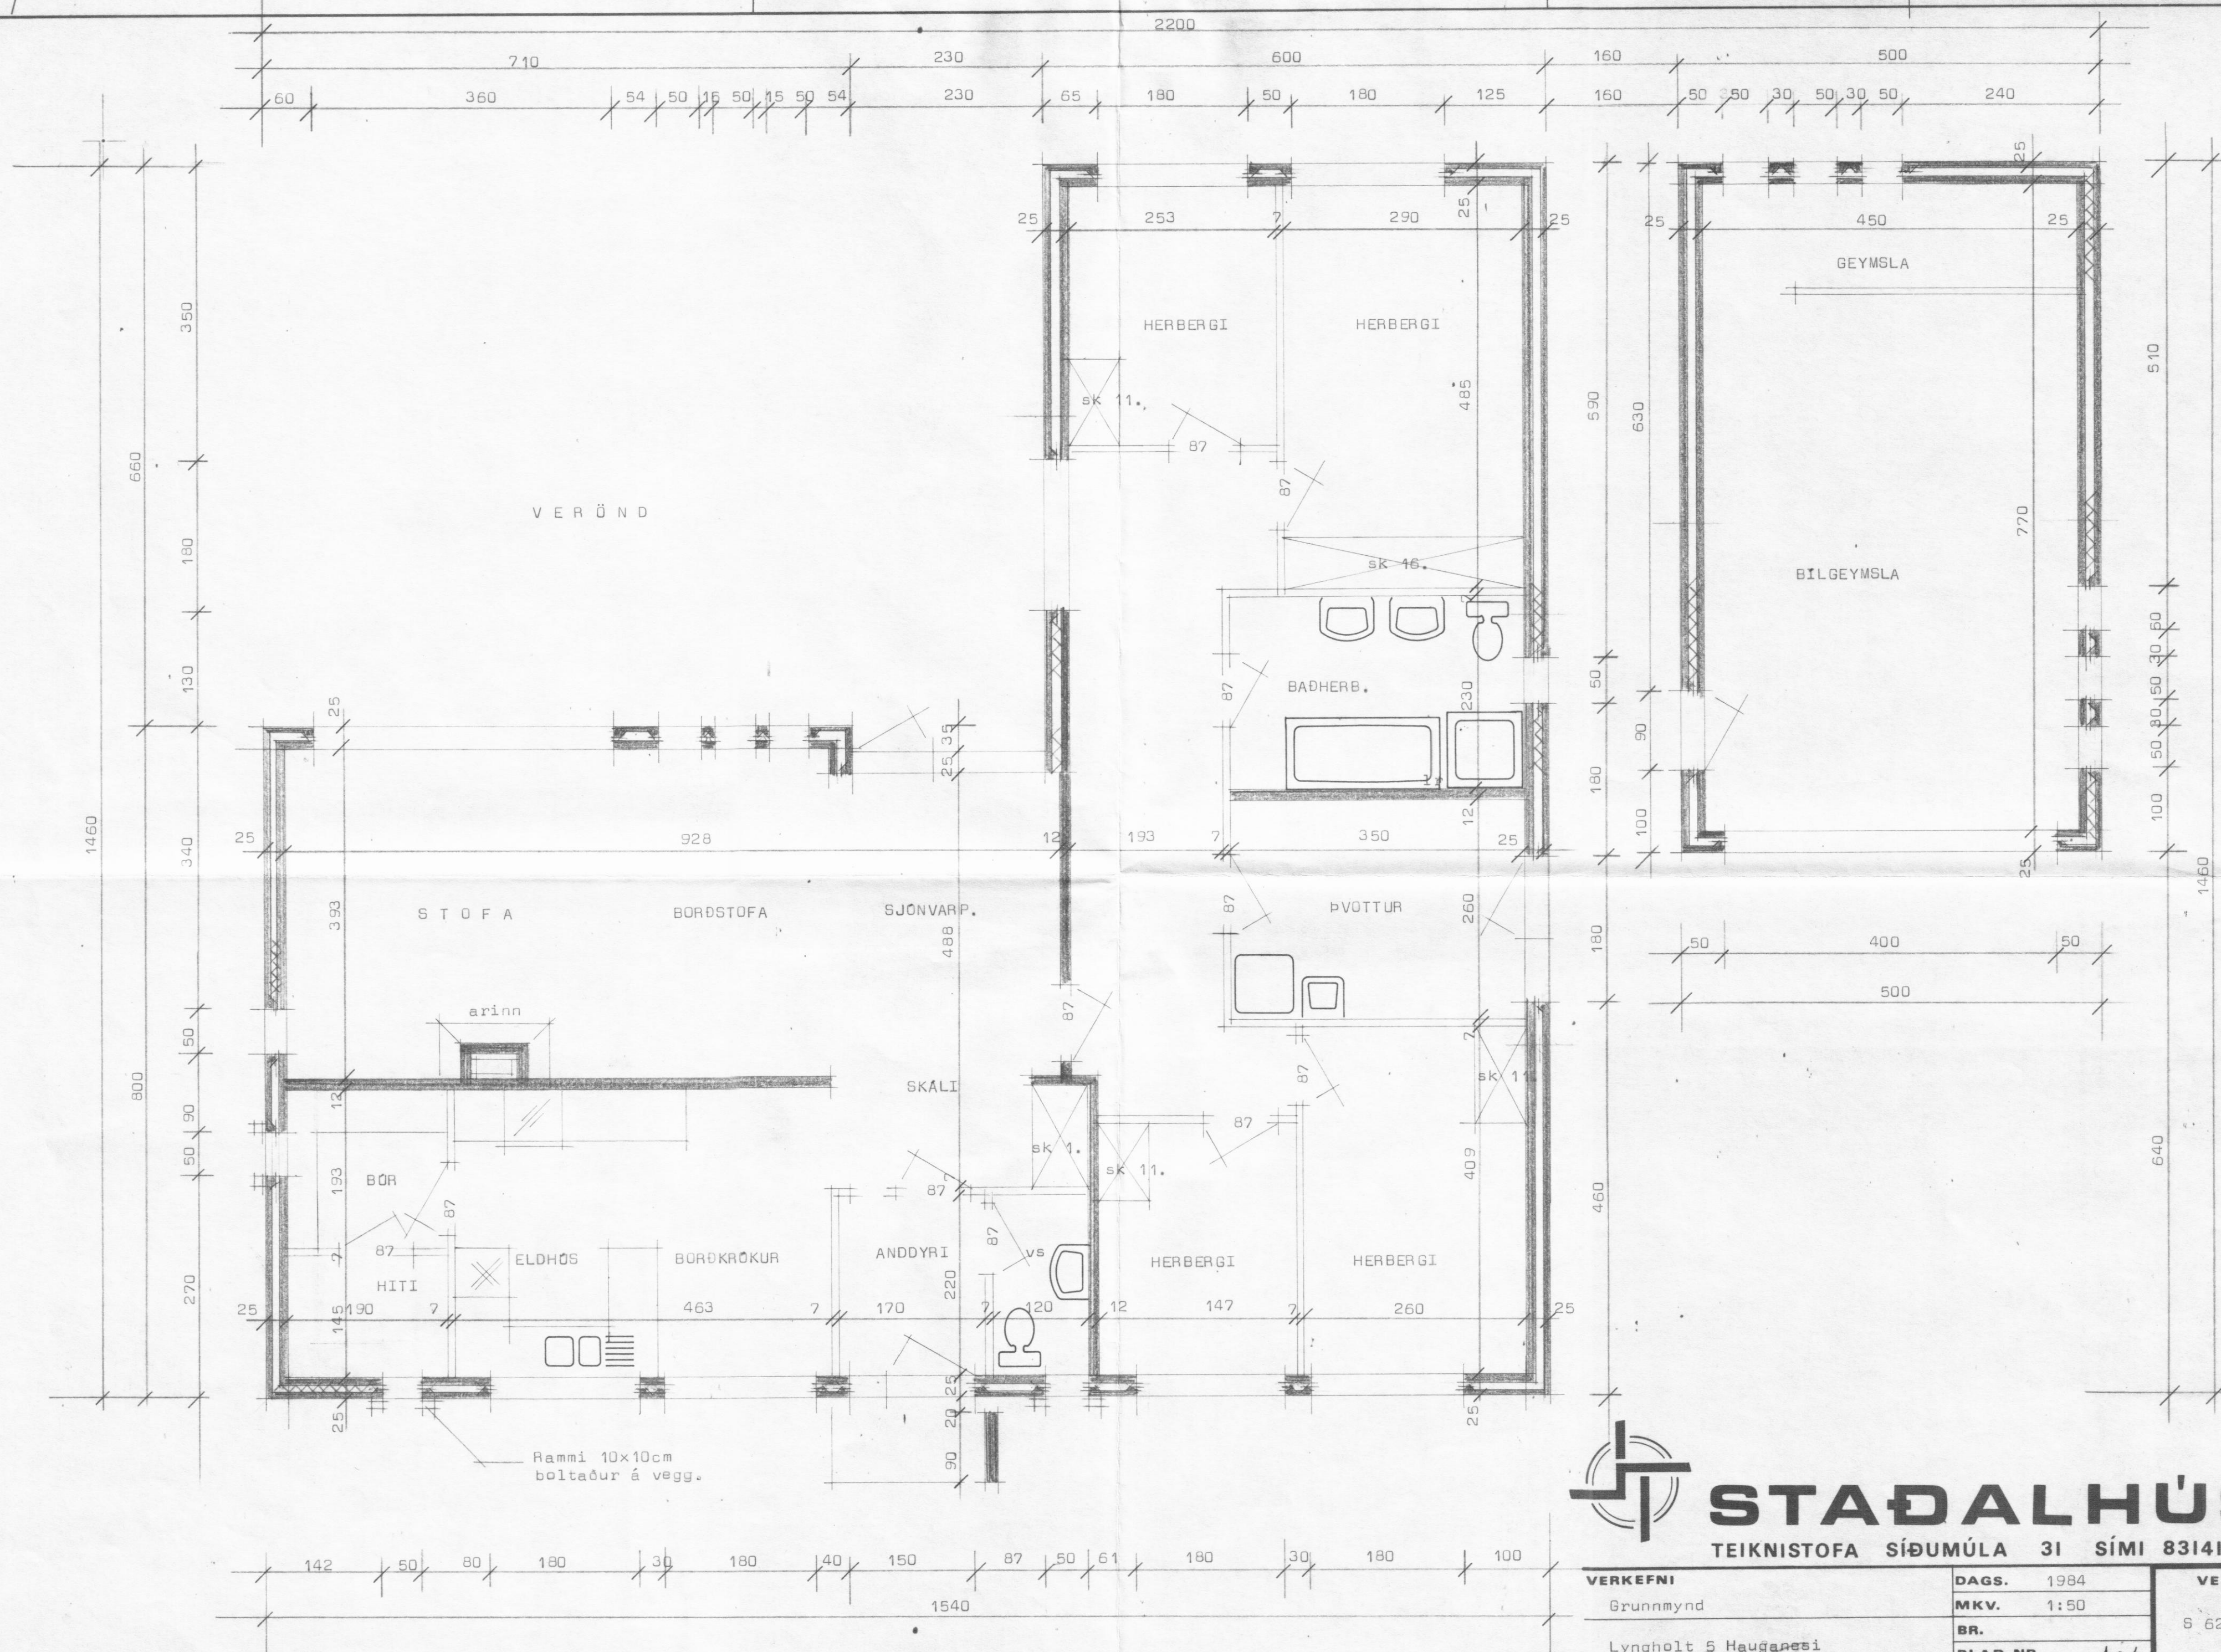


STAÐALHÚS S/F

TEIKNISTOFA SÍÐUMÚLA 3I SÍMI 8314I

VERKEFNI	DAGS.	1984	VERK NR
Grunnmynd	MKV.	1:50	6 62 BR
Lyngholt 5 Hauganesi	BR.		
SIGURÐUR GUDMUNDSSON	BLAD NR	1.0.4	
SIGURÐUR P KRISTJÁNSSON			
FTFI			